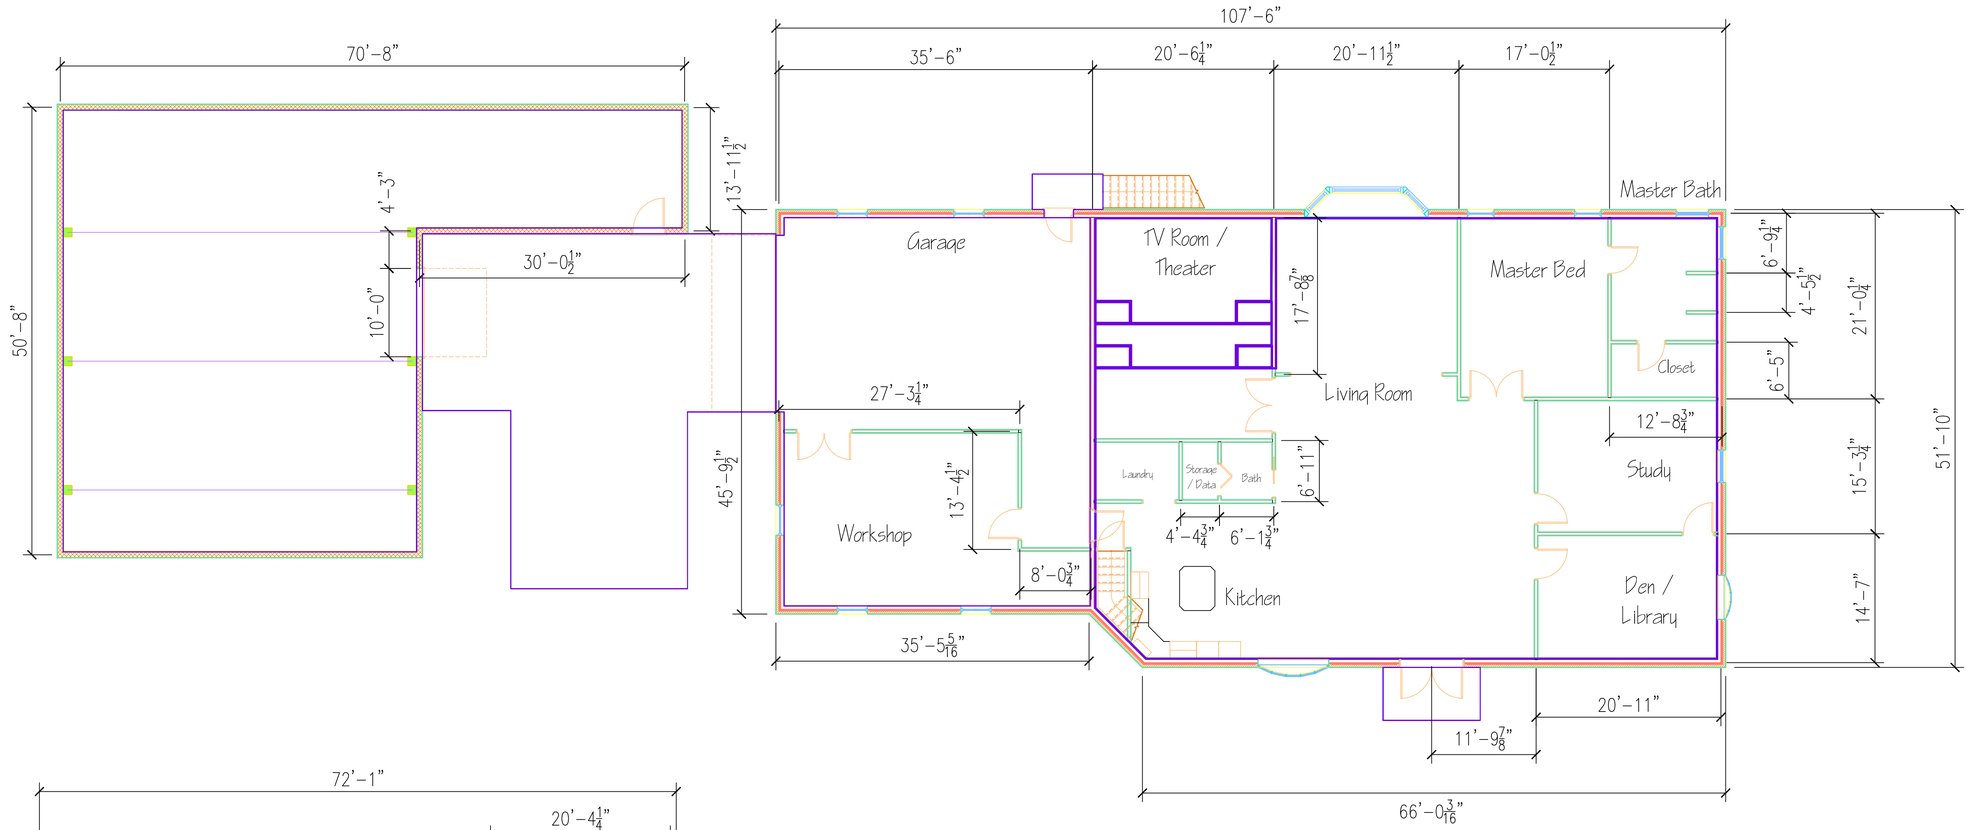

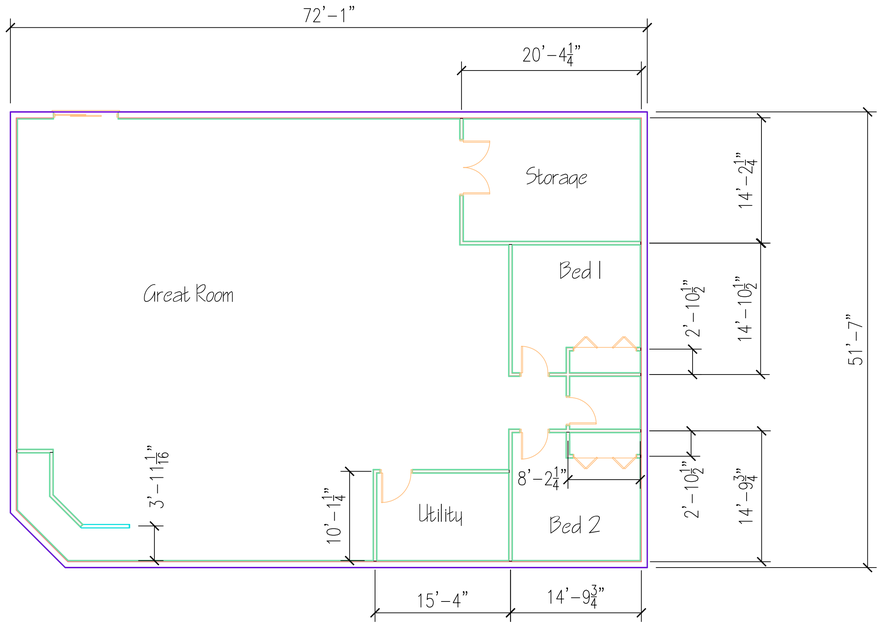

N

Rev			Classification		Title	Floor Plan - Final Dimensions	
Rev			Classification		Drawing No.	Rev	Notes:
					Page	1 of 1	Drawn By: Matt Neighbors
					Date	3-20-07	
					Scale		all tolerances ± 1/16" unless noted dimensions on wall center

DaOtter Enterprises
Matt Neighbors, Founder
1423 N. Eastman Rd., Apt. A
Longview, TX 75601
618-623-9447